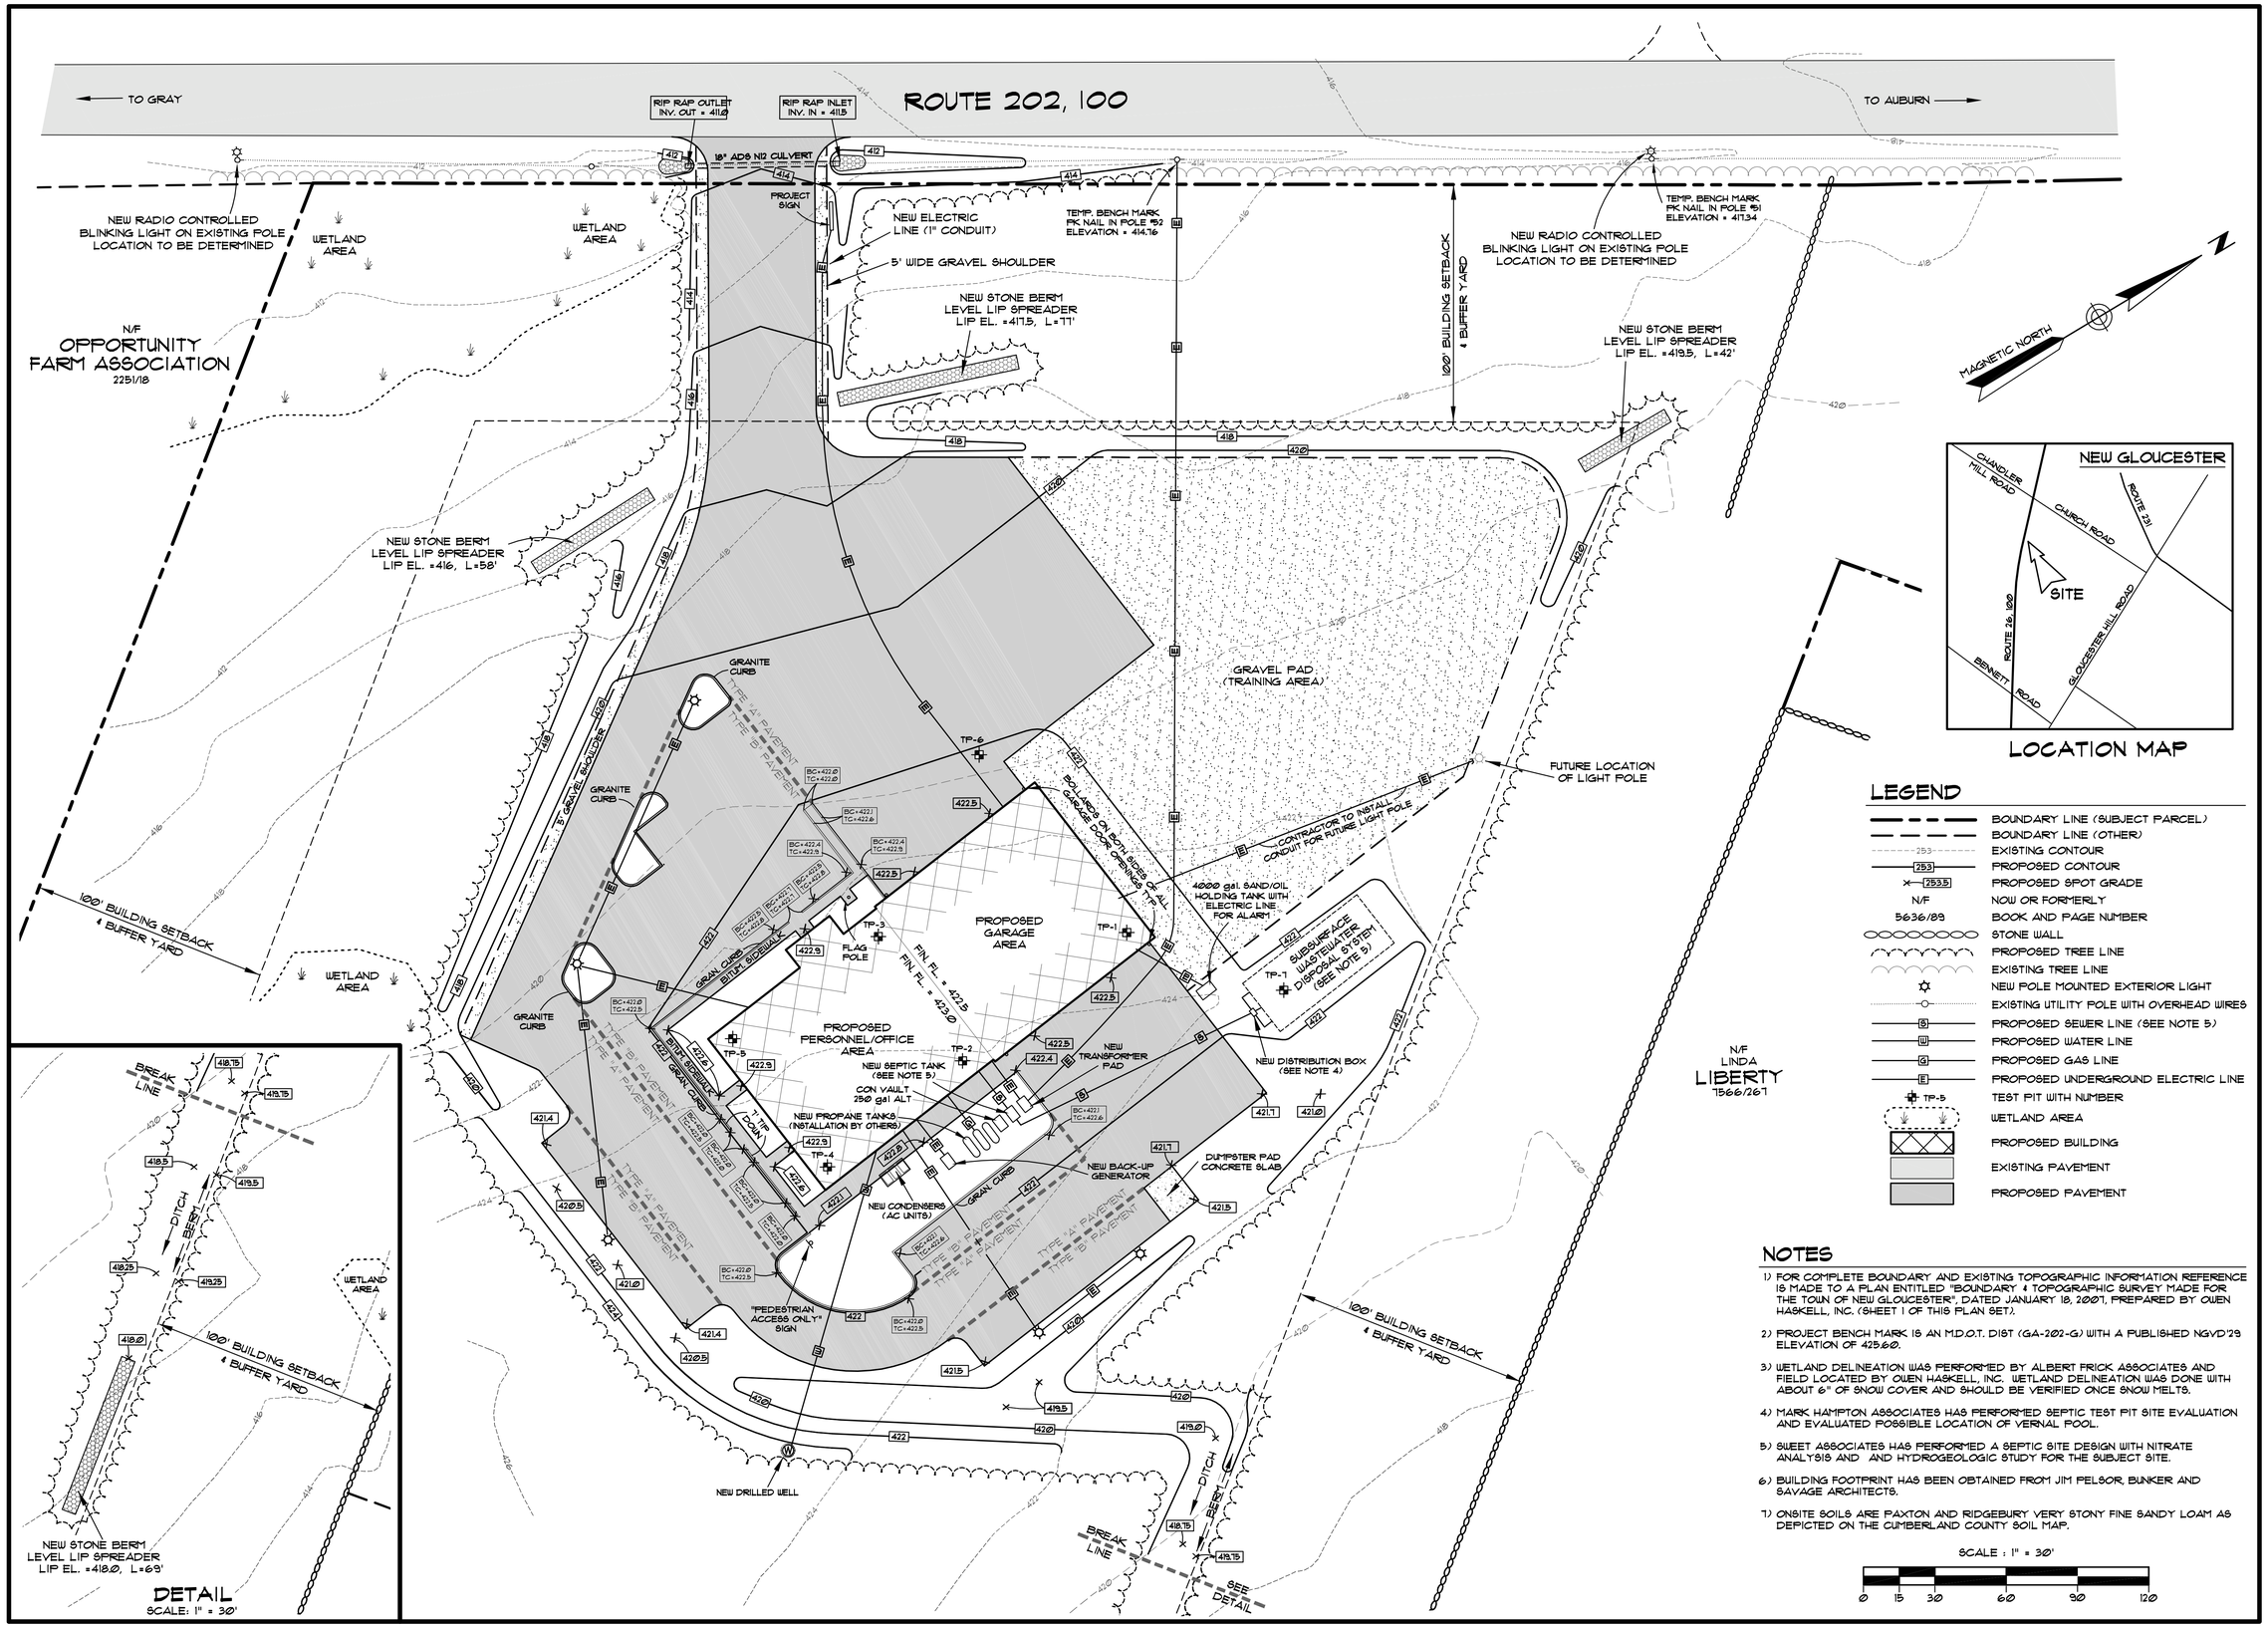

NOTES

1) FOR COMPLETE BOUNDARY AND EXISTING TOPOGRAPHIC INFORMATION REFERENCE IS MADE TO A PLAN ENTITLED "BOUNDARY & TOPOGRAPHIC SURVEY MADE FOR THE TOWN OF NEW GLOUCESTER", DATED JANUARY 18, 2007, PREPARED BY OWEN HASKELL, INC. (SHEET 1 OF THIS PLAN SET).

2) PROJECT BENCH MARK IS AN M.D.O.T. DIST (GA-202-G) WITH A PUBLISHED NGVD'29 ELEVATION OF 425.60.

3) WETLAND DELINEATION WAS PERFORMED BY ALBERT FRICK ASSOCIATES AND FIELD LOCATED BY OWEN HASKELL, INC. WETLAND DELINEATION WAS DONE WITH ABOUT 6" OF SNOW COVER AND SHOULD BE VERIFIED ONCE SNOW MELTS.

4) MARK HAMPTON ASSOCIATES HAS PERFORMED SEPTIC TEST PIT SITE EVALUATION AND EVALUATED POSSIBLE LOCATION OF VERNAL POOL.

5) SWEET ASSOCIATES HAS PERFORMED A SEPTIC SITE DESIGN WITH NITRATE ANALYSIS AND AND HYDROGEOLOGIC STUDY FOR THE SUBJECT SITE.

6) BUILDING FOOTPRINT HAS BEEN OBTAINED FROM JIM PELSOR, BUNKER AND SAVAGE ARCHITECTS.

7) ONSITE SOILS ARE PAXTON AND RIDGEBURY VERY STONY FINE SANDY LOAM AS DEPICTED ON THE CUMBERLAND COUNTY SOIL MAP.

STATE OF MAINE STEPHEN J. ROBERGE #4630 PROFESSIONAL ENGINEER

FOR APPROVALS ONLY

REV:	BY:	DATE:	CHANGES:
7	PLANIT	3-13-08	REVISIONS PER TOWN COMMITTEE REVIEW
6	PLANIT	3-1-08	REVISIONS PER TOWN COMMITTEE REVIEW
5	PLANIT	2-25-08	REVISIONS PER TOWN COMMITTEE REVIEW
4	PLANIT	2-5-08	REVISIONS PRIOR TO PUBLIC SAFETY COMMITTEE REVIEW
3	PLANIT	2-1-08	REVISIONS PER ARCHITECT REVIEW
2	PLANIT	1-22-08	UPDATED HELICOPTER PAD LOCATION, NOTES
1	PLANIT	1-10-08	ADDED HELICOPTER PAD

THIS PLAN SHALL NOT BE MODIFIED WITHOUT WRITTEN PERMISSION FROM SJR ENGINEERING, INC.

SJR ENGINEERING, INC.
21 MAYFLOWER ROAD
AUGUSTA, MAINE 04330
(207) 622-1616 tel & fax
stevere@jreng.com

TOPOGRAPHIC SITE PLAN
PUBLIC SAFETY BUILDING
ROUTE 26 - NEW GLOUCESTER, MAINE

PREPARED FOR
TOWN OF NEW GLOUCESTER
P.O. BOX 82 - NEW GLOUCESTER, ME 04260

TAX MAP 0007 - LOT 0014

DATE	PROJECT
DEC. 2007	SJR #
DRAWN BY	SCALE
PLANIT	1" = 30'

SHEET 3

07-03 TPO